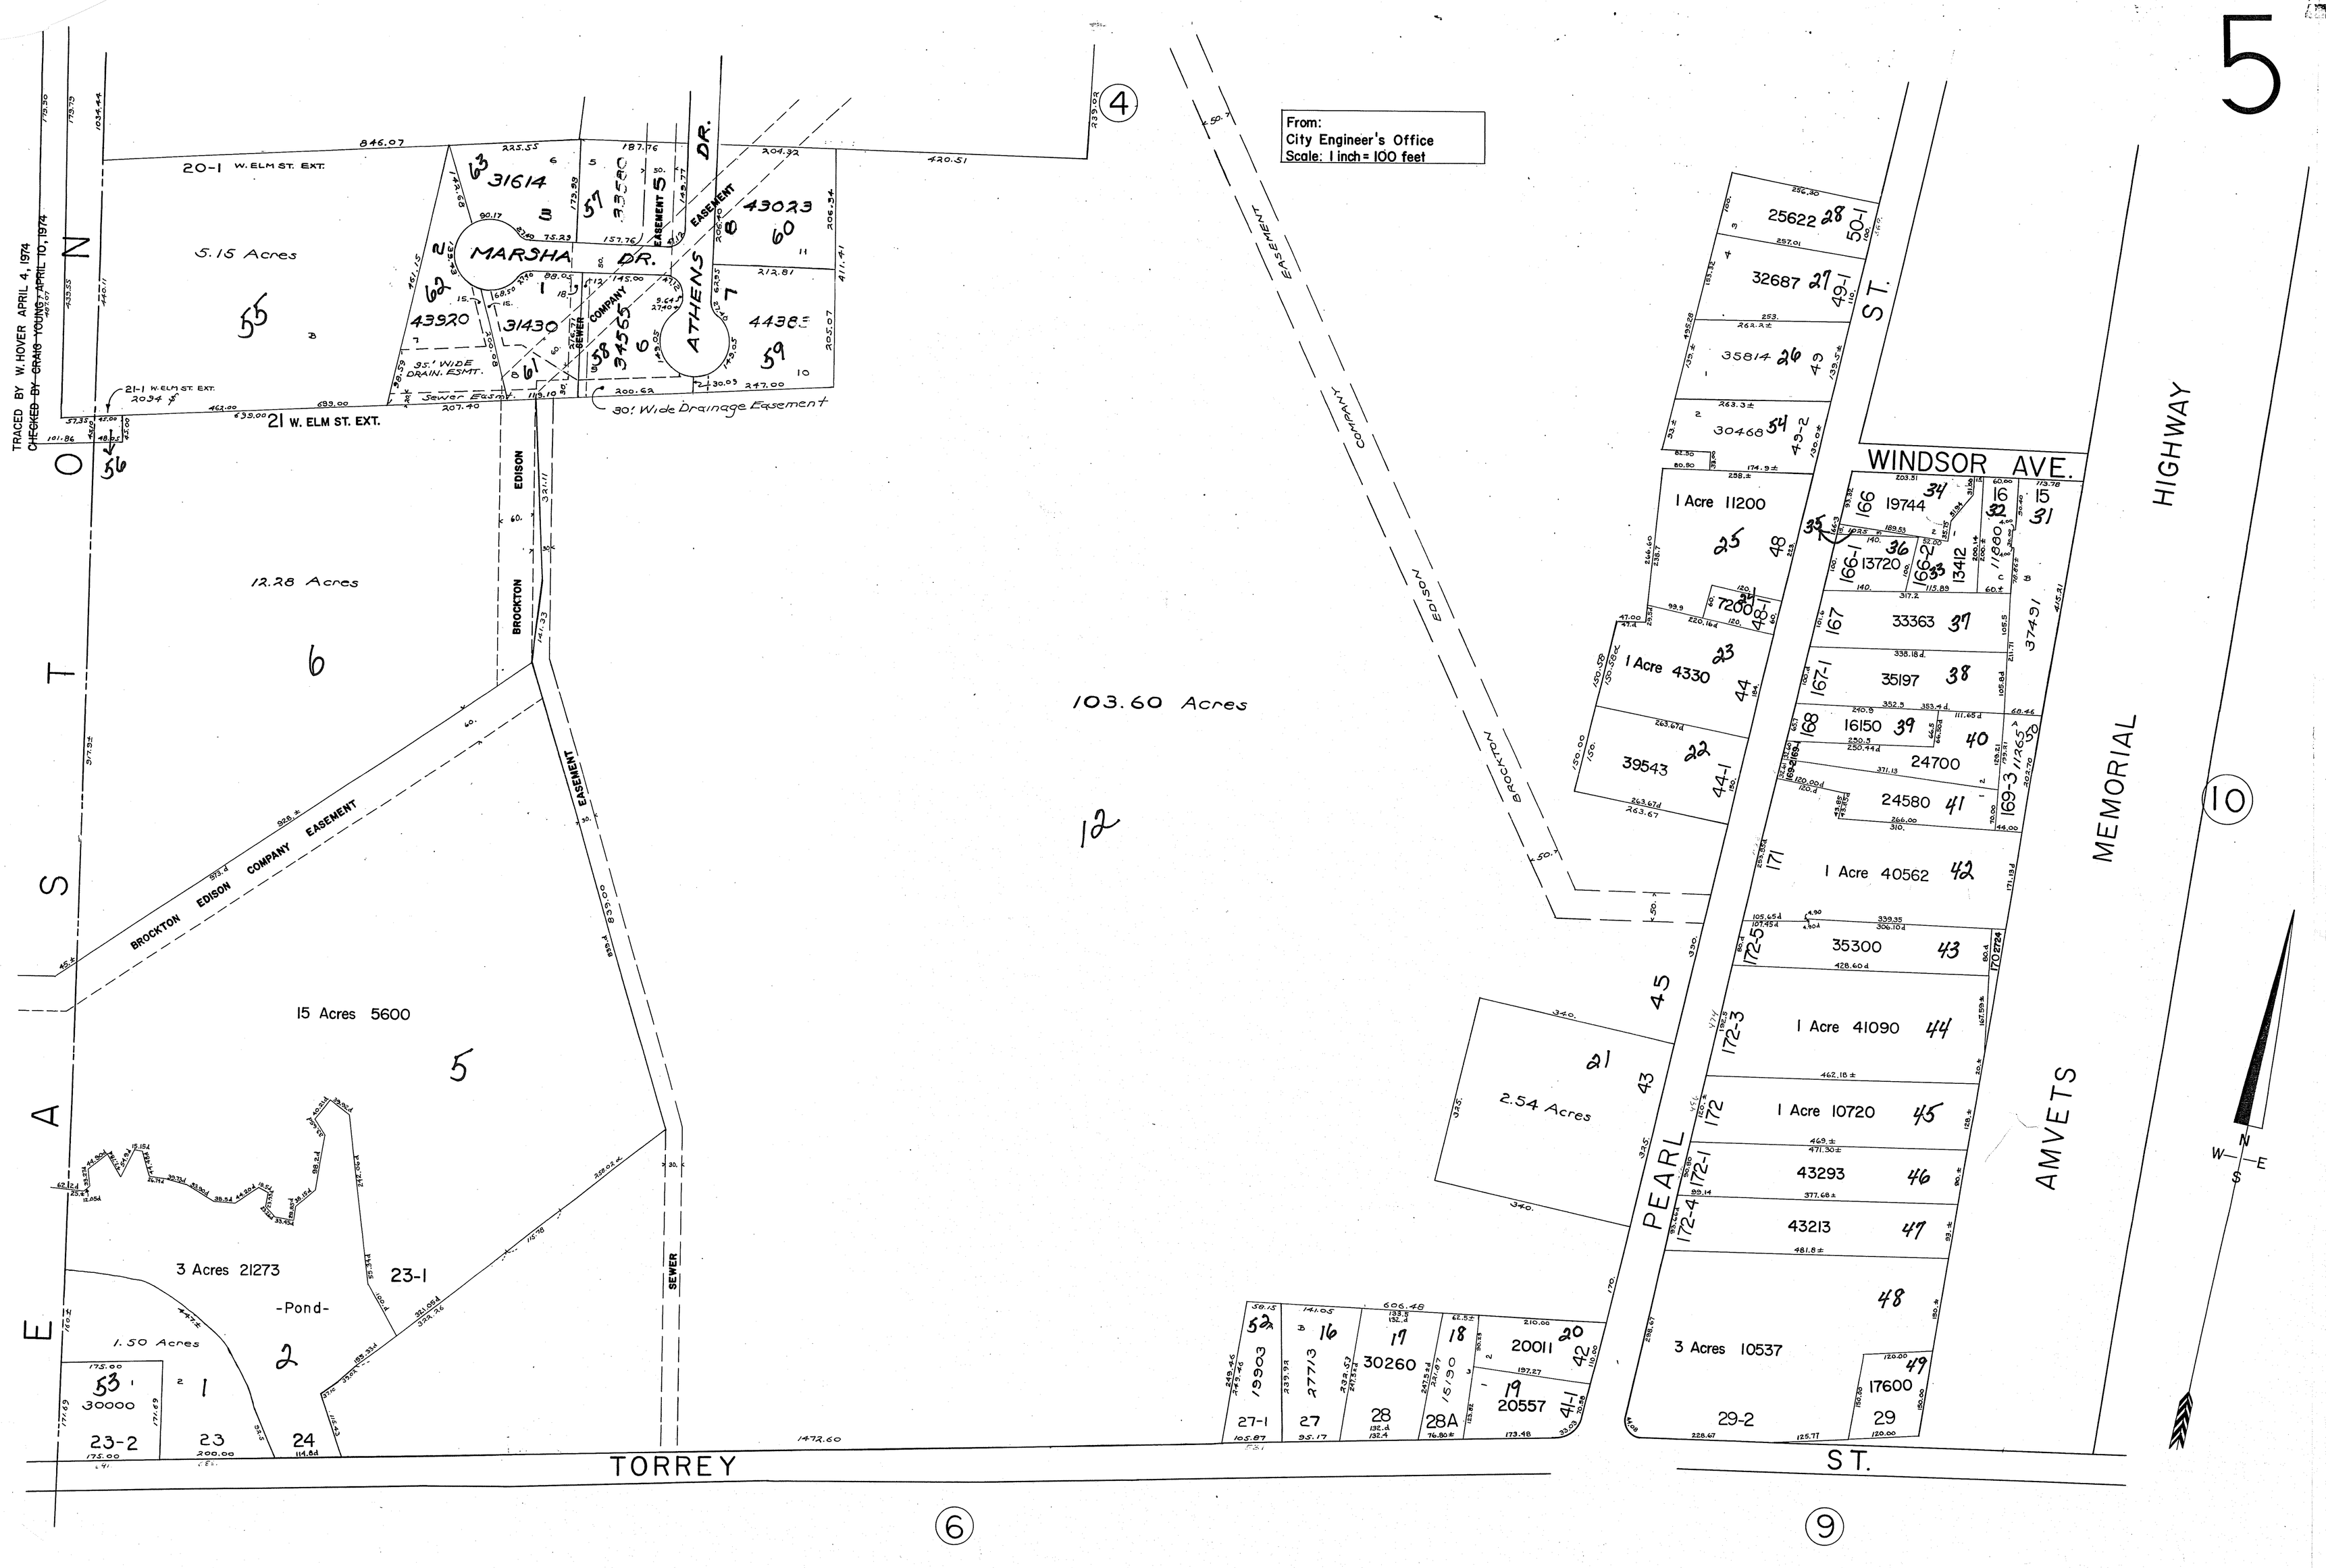
5
From:
City Engineer's Office
Scale: 1 inch = 100 feet
TRACED BY W. HOVER APRIL 4, 1974
CHECKED BY CRAIG YOUNG APRIL 10, 1974
W. ELM ST. EXT.
5.15 Acres
55
21 W. ELM ST. EXT.
56
MARSHA DR.
ATHENS DR.
35' WIDE DRAIN. ESMT.
Sewer Eas't
30' Wide Drainage Easement
EDISON COMPANY EASEMENT
BROCKTON EDISON COMPANY EASEMENT
12.28 Acres
6
15 Acres 5600
5
3 Acres 21273
-Pond-
23-1
1.50 Acres
2
103.60 Acres
12
2.54 Acres
21
SEWER
TORREY
ST.
WINDSOR AVE.
PEARL
ST.
AMVETS
MEMORIAL
HIGHWAY
1 Acre 11200
25
1 Acre 4330
23
39543
22
1 Acre 40562
42
35300
43
1 Acre 41090
44
1 Acre 10720
45
43293
46
43213
47
3 Acres 10537
48
17600
49
29-2
29
19903
52
27-1
27713
16
27
30260
17
28
28A
20011
20
20557
19
41-1
42
4
6
9
10